GEORGE FARALDO ROAD

NEW FENCE

NEW STRIPING FOR POST SERVICE STAGING

NEW LANDSCAPING AS REQUIRED BY AIRPORT. AE TO DETERMINE AT TIME OF PERMIT SUBMITAL NUMBER AND TYPE OF LANDSCAPE SPECIES TO COMPLY WITH LOCAL CODES.

NEW CURB CUT

SR

SR

NEW EXIT TO CONSIST OF NEW MOTORIZED ROLLING GATE WITH NEW REMOTE ACTIVATED OPENER

35'-0"

33'-5"

SR

48'-8"

24'-0"

NEW 2 POSITION FUEL ISLAND

NEW CANOPY

EXISTING CARWASH

EXIST FENCE

TWO WAY TRAFFIC

NEW FENCE

SR

EXISTING ROOFING MATERIAL TO BE REMOVED AND REPLACED WITH NEW BUILT UP ROOF. (+/- 1,120 S.F.)

NEW BREAK ROOM EXTENSION SEE DWG. 1-A2

REPAVE AND RESTRIPE EXISTING LOT (+/- 26,992 S.F.)

EXISTING UNDER GROUND FUEL STORAGE TANK

NOTE: PROVIDE ON SITE DRAINAGE SYSTEM TO COMPLY WITH LOCAL CODES

A/E TO MAKE SITE VISIT TO CONFIRM EXISTING SITE CONDITIONS.

69'-1"

NEW STRIPING FOR PRE SERVICE STAGING

NEW ENTRY WITH NEWNON MOTORIZED TIGER TEETH AND NEW ILLUMINATED WARNING SIGNS

NEW FENCE

LEASE LINE

EDGE OF EXISTING PAVEMENT

NEW CURB CUT

SR

NORTH

1 / A1 SITE PLAN

SCALE: 1"=10'-0"

PUBLIC WORKS ACCESS ROAD

FOR CORPORATE APPROVAL ONLY
NOT FOR CONSTRUCTION

CENDANT
Car Rental Group

NO.	REVISION DESCRIPTION	REV. DATE	BY

DATE:	15 JUNE 2003
PROJECT NO:	CF-SE-02-05
OPERATION:	FLORIDA OPERATIONS
DRAWN BY:	G.HARKIN
PROJECT MGR:	J.KUPERMAN A.I.A.
CHECKED BY:	

LOCATION: AVIS - KEY WEST AIRPORT, 3495 S. ROOSEVELT BLVD., KEY WEST, FLORIDA

PROJECT TITLE: NEW FUEL ISLAND, SITE UPGRADES

SHEET TITLE: SITE PLAN

SHEET NO. A1

OF 3

CF-SE-02-05

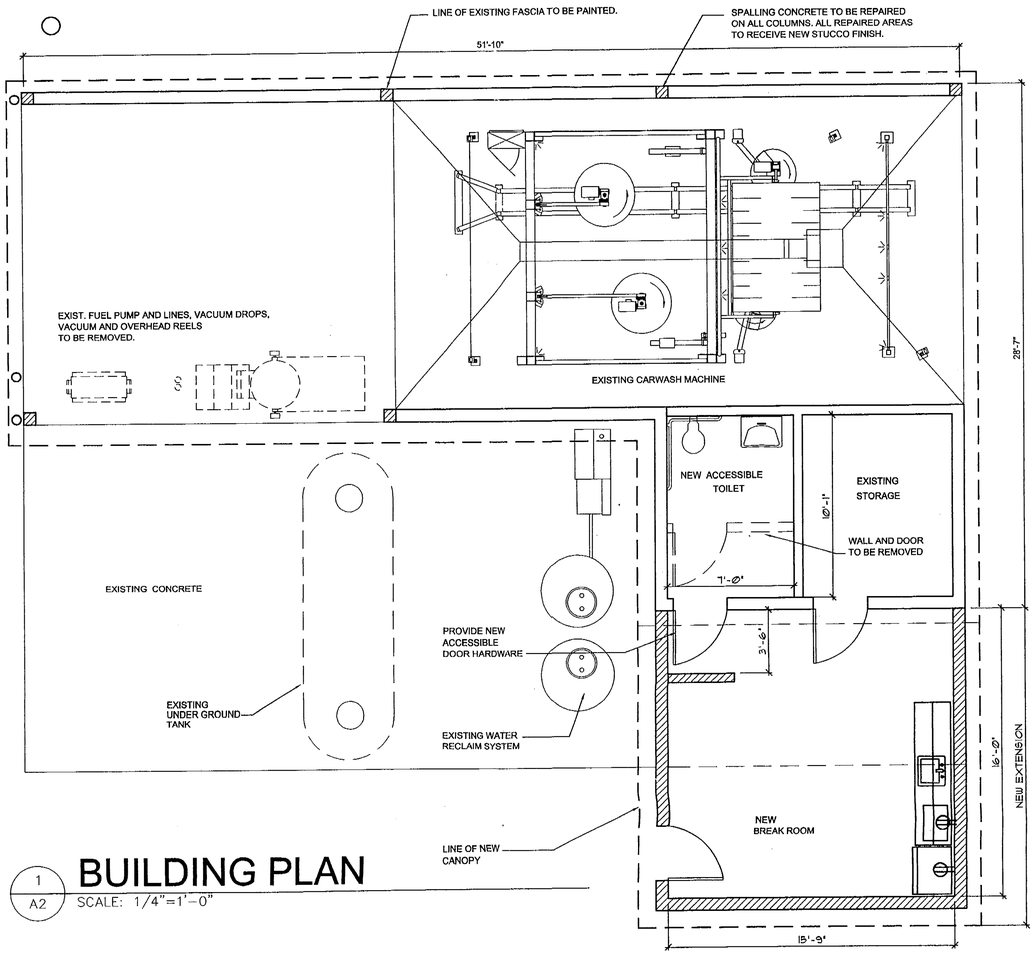

1 A2 BUILDING PLAN
SCALE: 1/4"=1'-0"

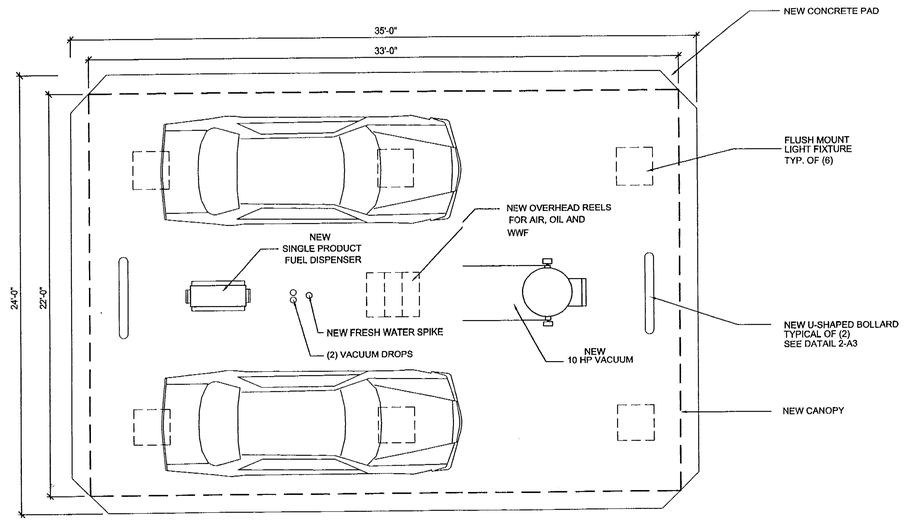

2 A2 FUEL ISLAND PLAN
SCALE: 1/4"=1'-0"

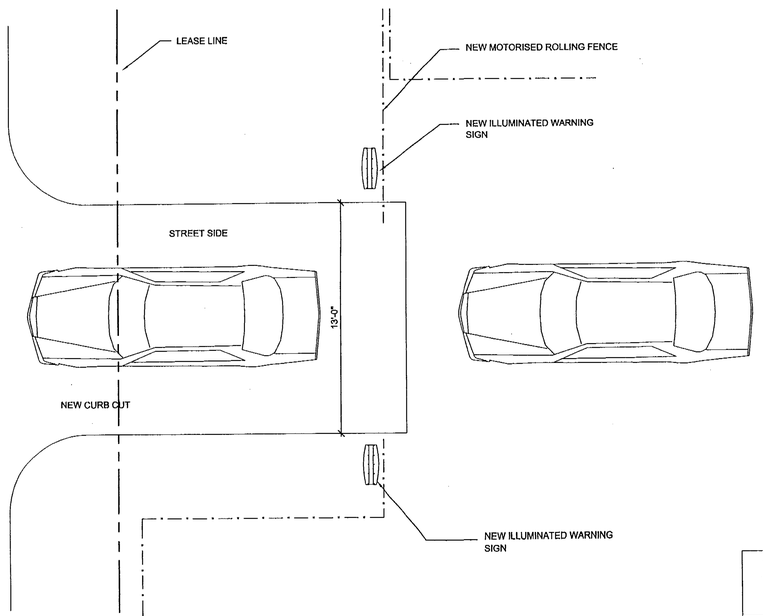

3 A2 EXIT PLAN
SCALE: 1/4"=1'-0"

FOR CORPORATE APPROVAL ONLY
NOT FOR CONSTRUCTION

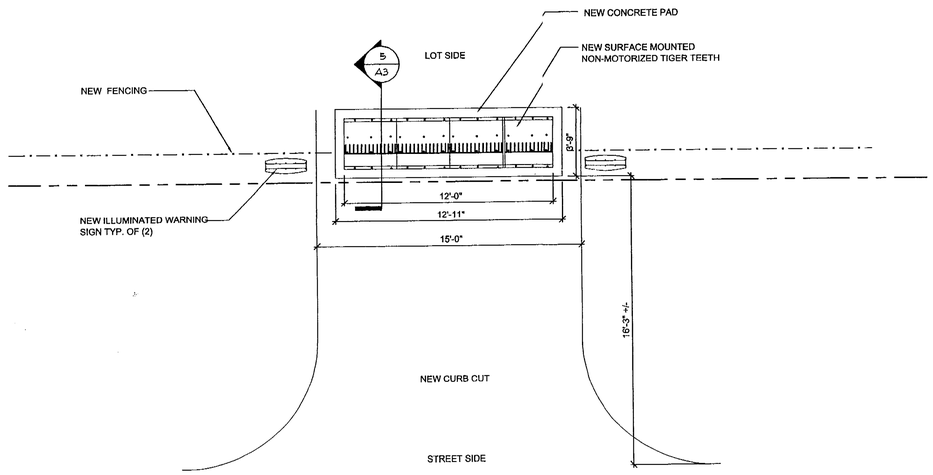

4 A2 ENTRY PLAN
SCALE: 1/4"=1'-0"

CENDANT
Car Rental Group

NO.	REVISION DESCRIPTION	REV. DATE	BY

DATE: 15 JULY 2003
PROJECT NO: CF-SE-02-05
OPERATION: FLORIDA OPERATIONS
DRAWN BY: G.HARKIN
PROJECT MGR: J.KUPERMAN A.I.A.
CHECKED BY:

LOCATION: AVIS - KEY WEST AIRPORT, 3495 S. ROOSEVELT BLVD., KEY WEST, FLORIDA
PROJECT TITLE: NEW FUEL ISLAND, SITE UPGRADES
SHEET TITLE: SITBUILDING PLAN, ENTRY/EXIT PLAN

SHEET NO.
A2
OF 3
CF-SE-02-05

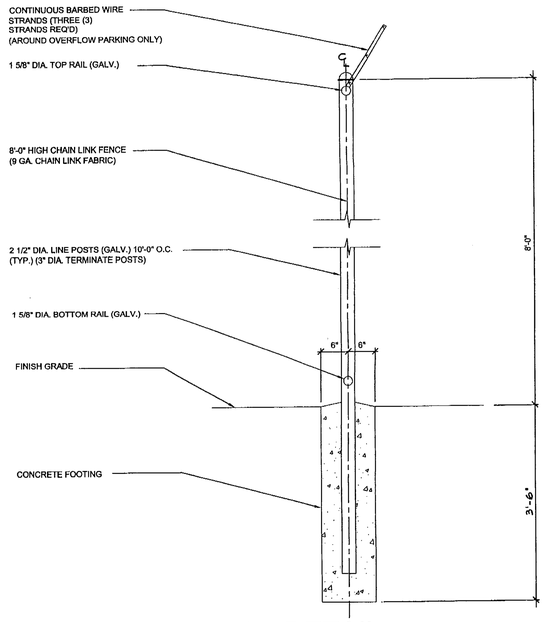

1 / A3 CHAIN LINK FENCE DETAIL

SCALE: 1" = 1'-0"

2006

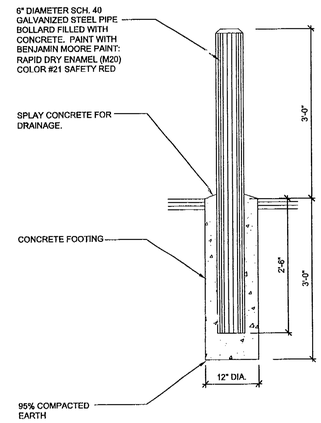

NOTE:

1. COORDINATE BOLLARD INSTALLATION TYPE WITH PLAN DRAWINGS.

2 / A3 TYPICAL PIPE BOLLARD DETAIL

SCALE: 3/4"=1'-0"

2002

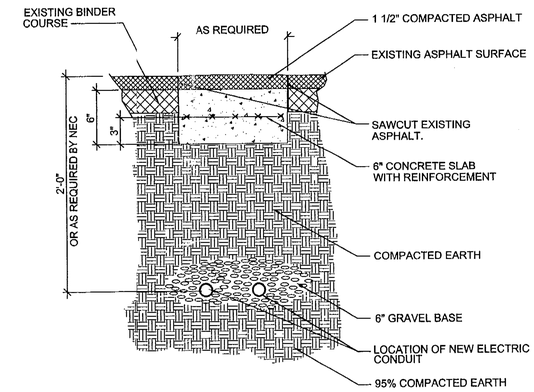

3 / A3 TYPICAL CONDUIT TRENCH DETAIL

SCALE: 1/2"=1'-0"

2018

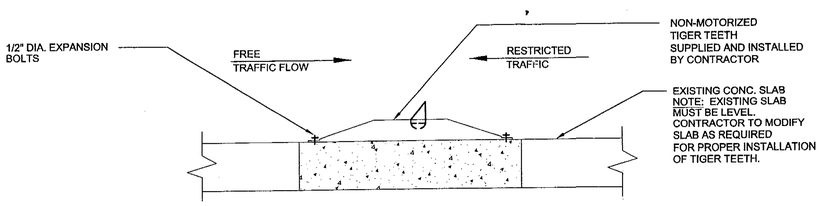

4 / A3 NON-MOTORIZED CONTROLLER

SCALE: 1/2"=1'-0"

CENDANT
Car Rental Group

NO.	REVISION DESCRIPTION	REV. DATE	BY

DATE: 15 JULY 2003

PROJECT NO: CF-SE-02-05

OPERATION: FLORIDA OPERATIONS

DRAWN BY: G.HARKIN

PROJECT MGR: J.KUPERMAN A.I.A.

CHECKED BY:

LOCATION: AVIS - KEY WEST AIRPORT, 3485 S. ROOSEVELT BLVD. KEY WEST, FLORIDA

PROJECT TITLE: NEW FUEL ISLAND, SITE UPGRADES

SHEET TITLE: DETAILS

SHEET NO.

A3

OF 3

CF-SE-02-05

EXHIBIT ‘B'