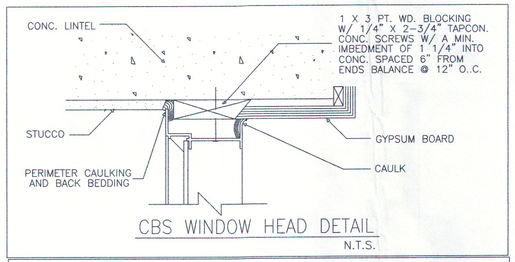

CBS WINDOW HEAD DETAIL

N.T.S.

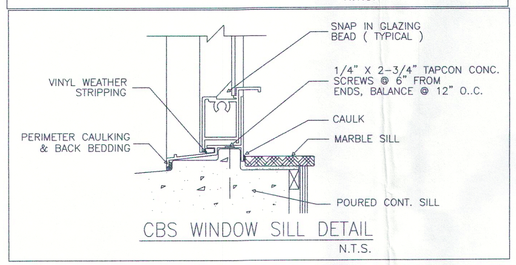

CBS WINDOW SILL DETAIL

N.T.S.

NOTE:

ALL WINDOWS, DOORS AND/OR ANY OTHER COMPONENTS INSTALLATION SHALL BE IN ACCORDANCE W/ MANUFACTURER'S SPECIFICATIONS SET FORTH IN THE APPROVED PRODUCT CONTROL APPROVAL.

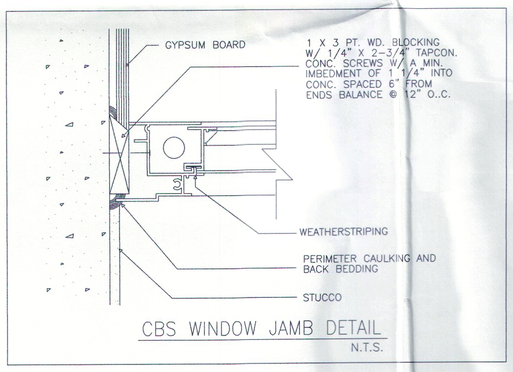

CBS WINDOW JAMB DETAIL

N.T.S.

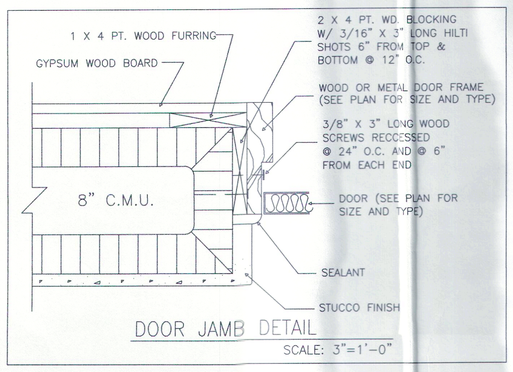

DOOR JAMB DETAIL

SCALE: 3"=1'-0"

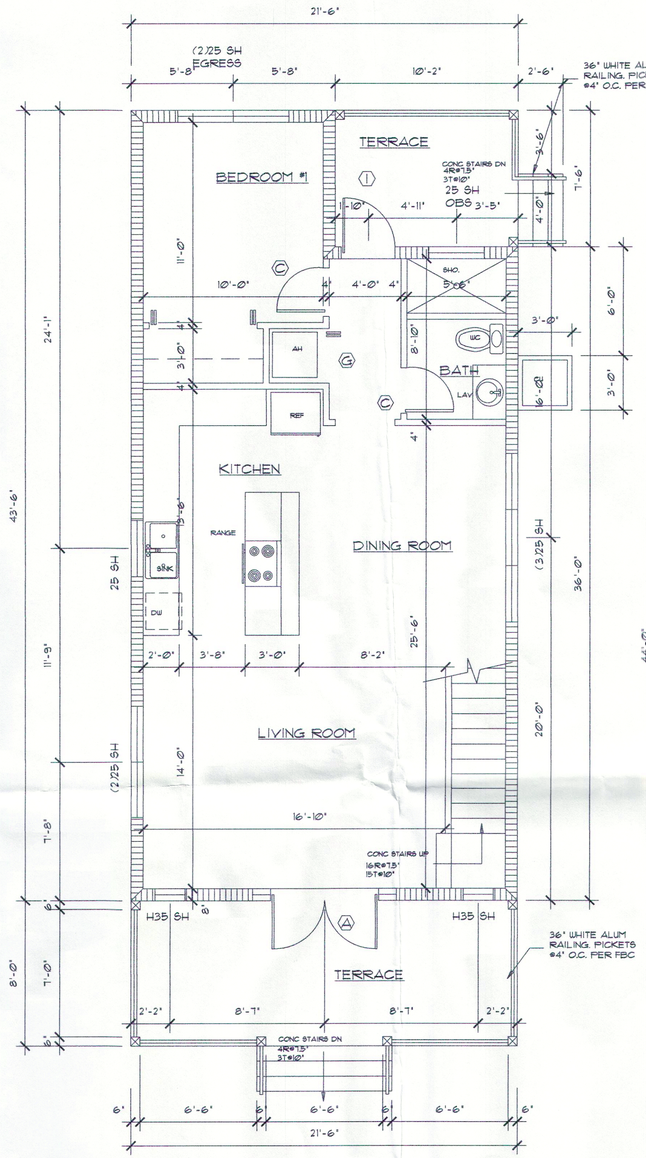

FIRST FLOOR PLAN 1/4"

8598# A/C

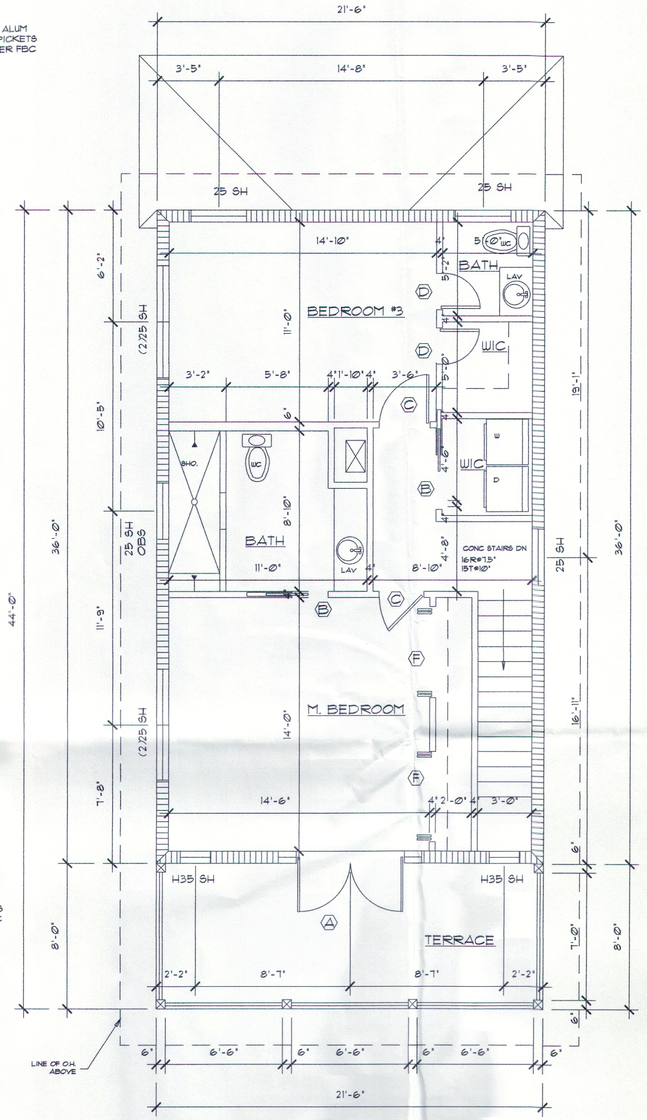

SECOND FLOOR PLAN 1/4"

738# A/C

DOOR SCHEDULE					
NO.	SIZE	TYPE	MATL.	STYLE	REMARKS
A	6068	SWING	ALUM/GLASS	FRENCH	12" SIDELITES
B	3068	POCKET	WOOD	H.CORE	CLEAR FIR
C	2668	SWING	WOOD	H.CORE	CLEAR FIR
D	2468	SWING	WOOD	H.CORE	CLEAR FIR
E	5068	BF	WOOD	SOLID WD	LOUVERED
F	4068	BF	WOOD	SOLID WD	LOUVERED
G	3068	BF	WOOD	SOLID WD	LOUVERED
H	2068	BF	WOOD	SOLID WD	LOUVERED
I	3068	SWING	ALUM/GLASS	FRENCH	

BATHS ONLY

NOTE: USE THE FOLLOWING ASSEMBLY AROUND BATH TUB.

1/2"MOISTURE RESISTENT BACKER PER FBC R702.4.2. FINISH W/OIL BASE PAINT ON 2x4 WD.STUDS @ 16"O.C.

IN LIEU OF OIL BASE PAINT USE FULL HEIGTH TILE FINISH,AT SHOWERS

TILE BASE AND FLOOR

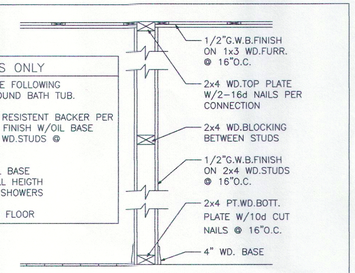

INTERIOR PARTITION DETAIL

SCALE:3/4"= 1'-0"

WINDOW SCHEDULE

25 SH	37"x 63"
(2) 25 SH	74"x 63"
(3) 25 SH	111"x 63"
H35 SH	26½"x 63"

ALL GLASS TO BE TINTED/LOW E. WINDOWS BY LAWSON IMPACT RESISTANT. WHITE SINGLE HUNG, COLONIAL PANEL.

WINDOW/DOOR PRESSURES						
COMP #	POS (+)		NEG(-)		ZONE #	APPROVAL #
	TEST	DESIGN	TEST	DESIGN		
1	61.3	30	68.9	30	4	14-0308.10
2	65.6	30	70.4	130	4	12-0718.06
2	68.7	30	72.6	130	4	12-0718.06

RECEIVED
JUL 19 2018
2018-114
MONROE CO. PLANNING DEPT.

REVISIONS	DATE:

Keys Engineering Services
Darylle L. Osborn, P.E. No. 27428
91700 Overseas Highway, Suite 1
Tavernier, FL 33070/305/852-0262

A CBS RESIDENCE FOR:
TIEDEMANN
144 SUNRISE DRIVE
TAVERNIER, FL 33070
RE: 00506320-000000

DATE: 5/24/2018

SCALE: SHOWN

DRAWN:

JOB:

FILE NAME:

SHEET No. 2

OF 3 SHEETS